


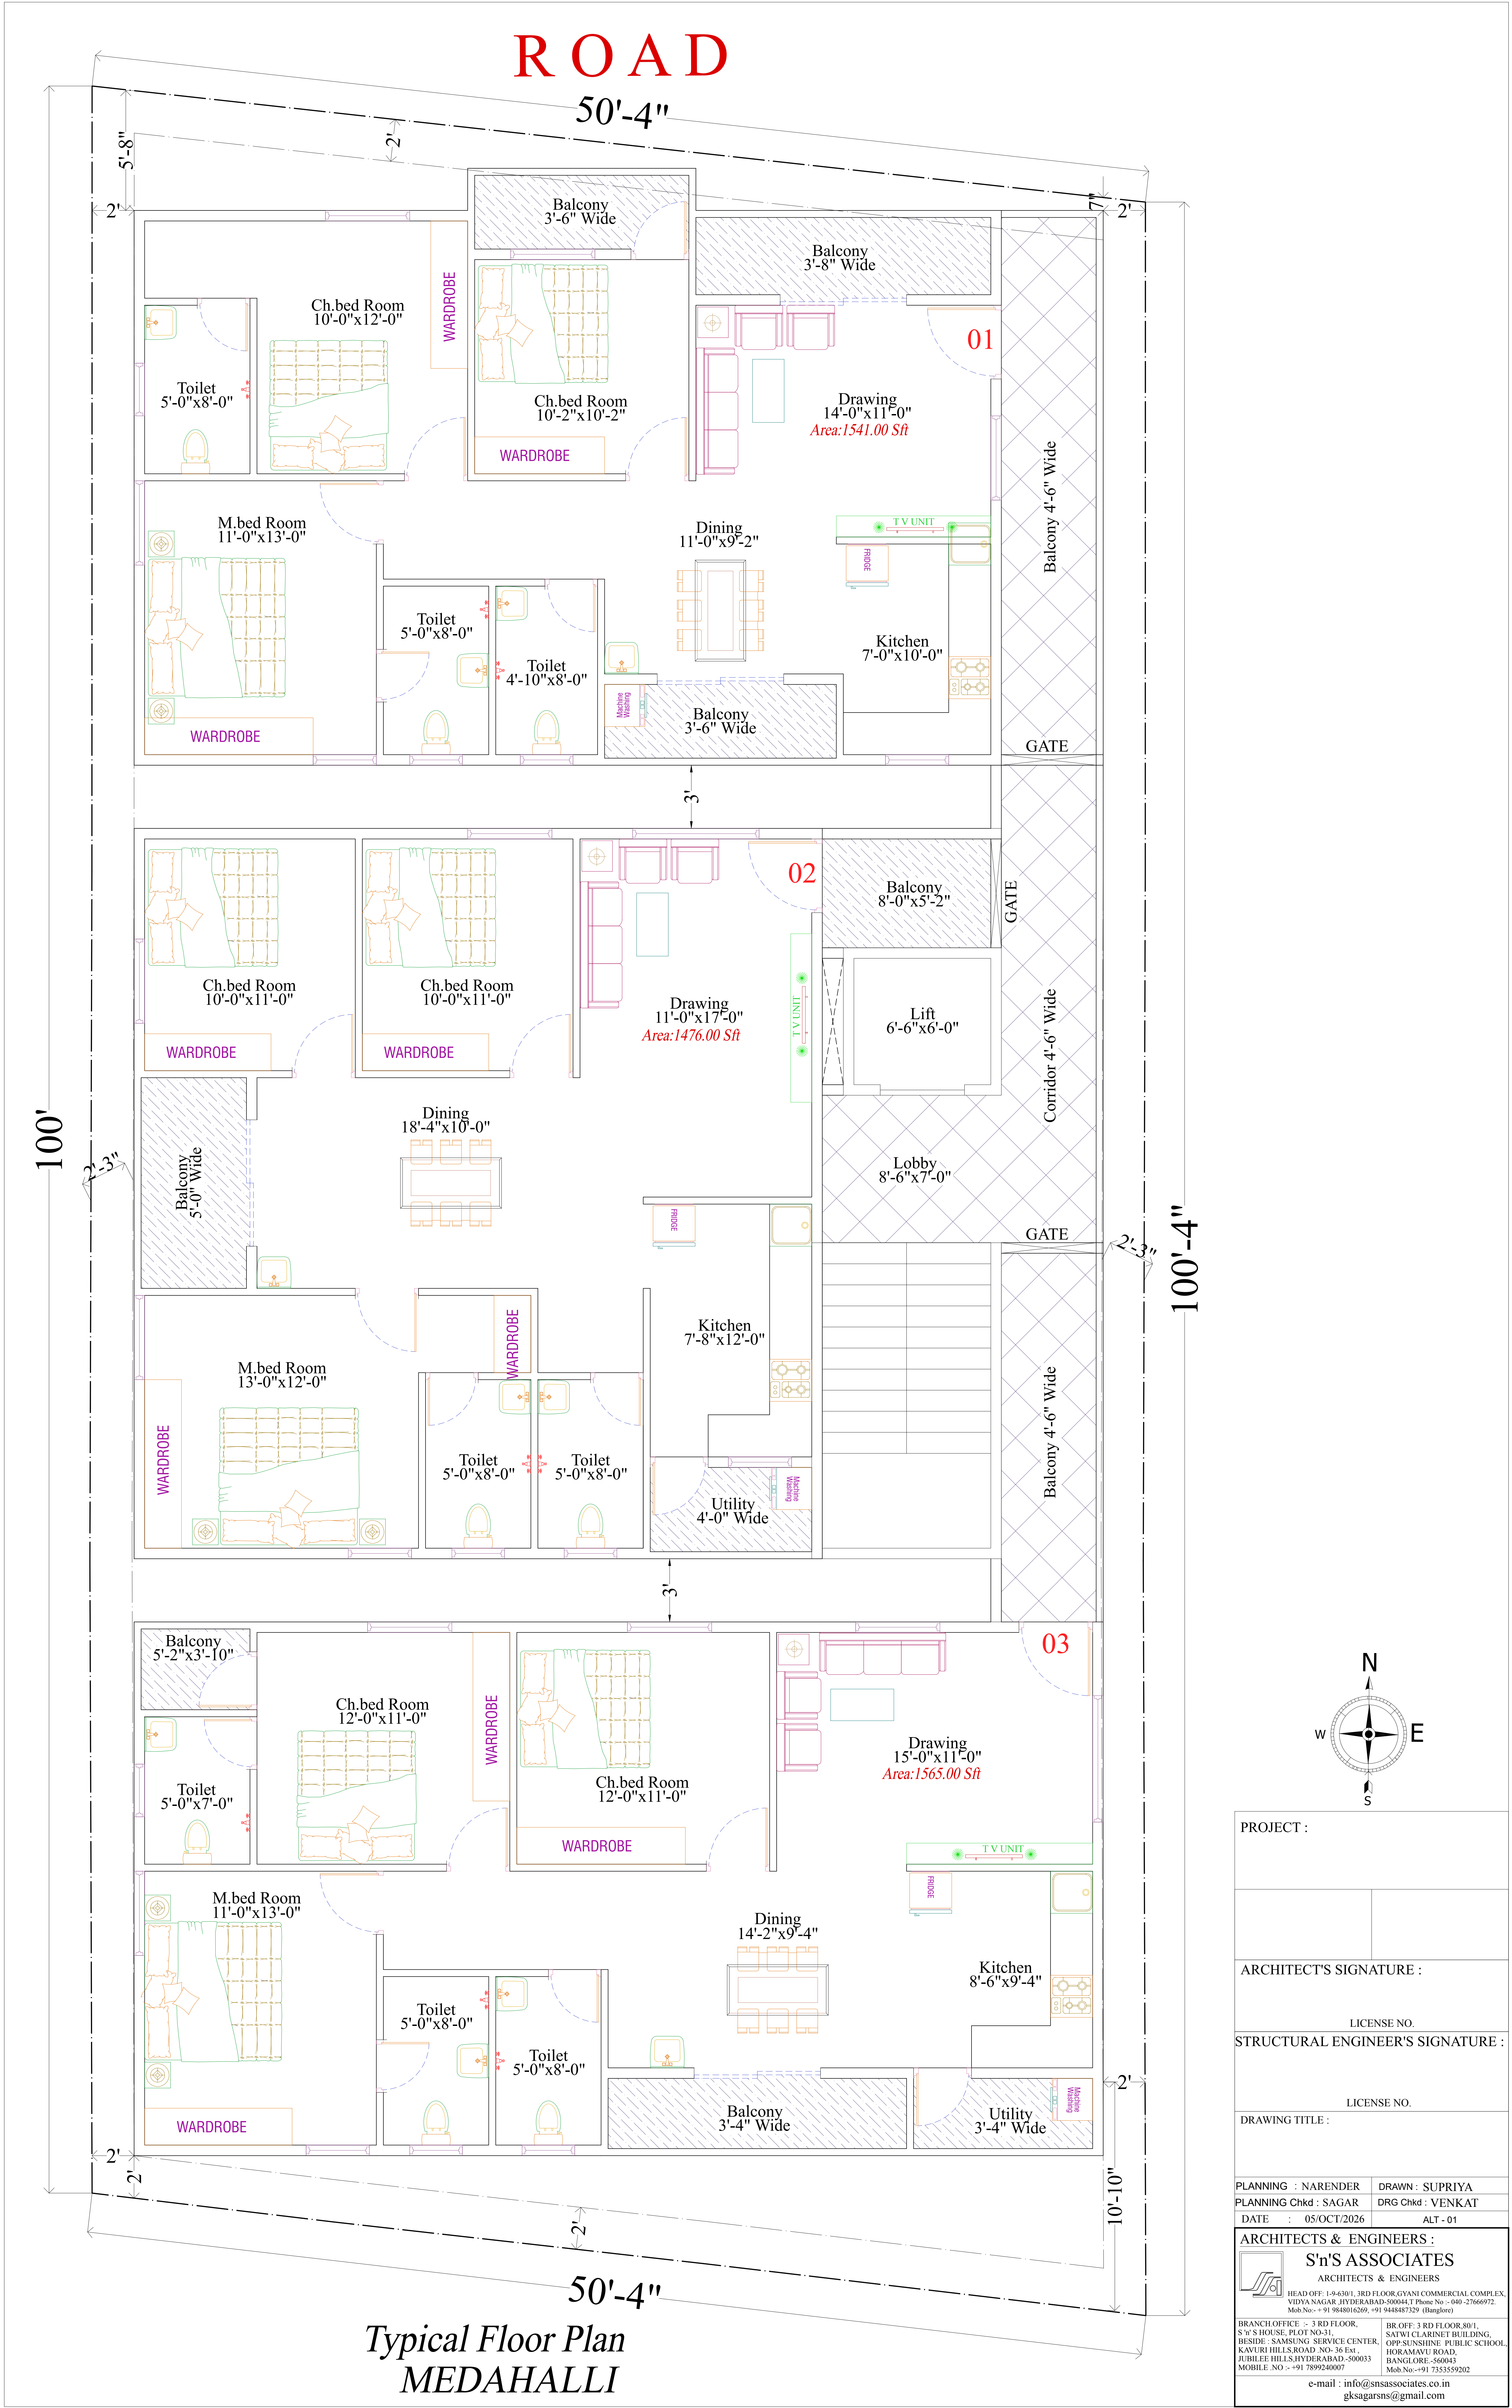

Typical Floor Plan
MEDAHALLI

PROJECT :

ARCHITECT'S SIGNATURE :

LICENSE NO.

STRUCTURAL ENGINEER'S SIGNATURE :

LICENSE NO.

DRAWING TITLE :

PLANNING : NARENDER	DRAWN : SUPRIYA
PLANNING Chkd : SAGAR	DRG Chkd : VENKAT
DATE : 05/OCT/2026	ALT - 01

ARCHITECTS & ENGINEERS :
S'n'S ASSOCIATES
ARCHITECTS & ENGINEERS
HEAD OFF: 1-6-630/1, 3RD FLOOR, GYANI COMMERCIAL COMPLEX,
VIDYA NAGAR, HYDERABAD-500041, Phone No. : -040-27668972,
Mob.No. : +91 988006259, +91 8448873259 (Banglore)
BRANCH OFFICE :- 3 RD FLOOR,
S'n'S HOUSE, PLOT NO-31,
RESIDE: SAMSUNG SERVICE CENTER,
KAYURI HILLS, ROAD NO- 36 EX-1,
JUBILEE HILLS, HYDERABAD-500033
MOBILE NO : +91 7899240007
BR. OFF: 3 RD FLOOR, 80/1,
SATWI CLARINET BUILDING,
OPP. SUNSHINE PUBLIC SCHOOL,
HORMAMAVU ROAD,
BANGLORE- 560043
Mob.No.:-91 7353559202
e-mail : info@snsassociates.co.in
gksagarsns@gmail.com